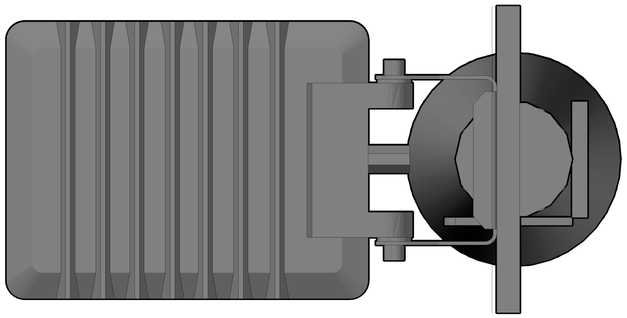

TOP VIEW
Scale 1:2

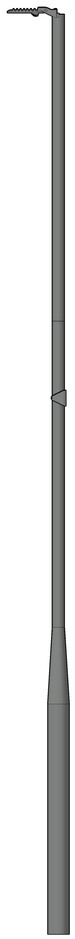

FRONT ELEVATION
Scale 1:20

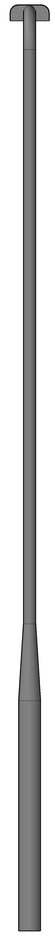

SIDE ELEVATION
Scale 1:20

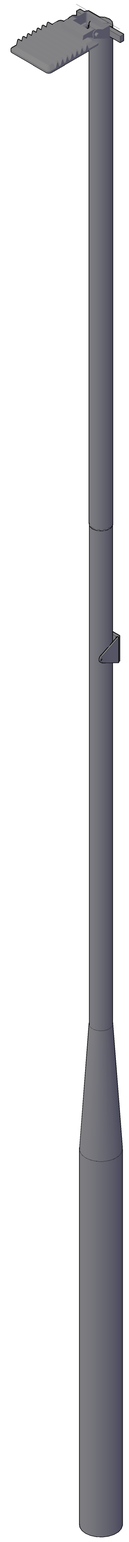

ISOMETRIC VIEW
Scale 1:10

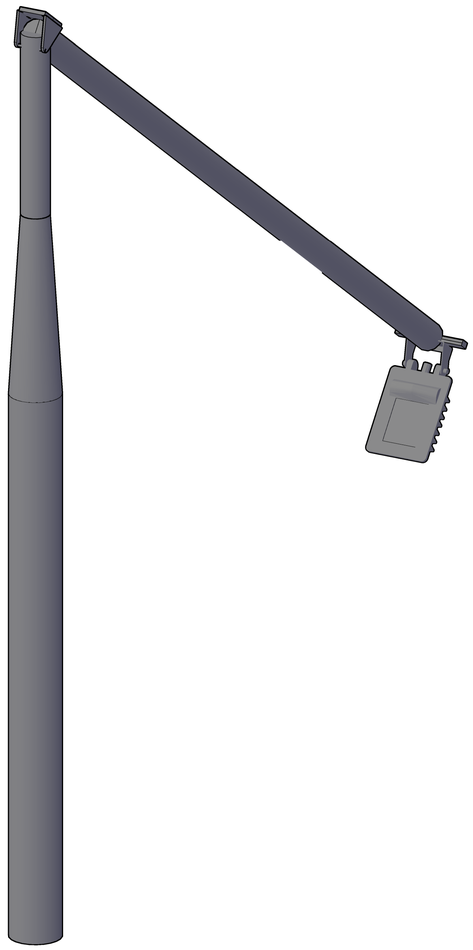

VIEW OF HINGED MECHANISM IN OPERATION
Scale 1:8

AECOM

PROJECT

FIELDSTOWN 110 kV SUBSTATION & GRID CONNECTION

CLIENT

ENERGIA SOLAR HOLDINGS LTD.

energia

CONSULTANT

AECOM
Adelphi Plaza
Georges Street Upper
Dun Laoghaire
County Dublin
Ireland
T +353 (0)1 2383100
www.aecom.com

LEGEND

NOTES

1. DRAWINGS ARE INDICATIVE ONLY AND SHOULD NOT BE USED FOR A DETAILED DESIGN;
2. THIS LIGHTING POLE IS INDICATIVE ONLY, MANUFACTURERS DETAILS SHOULD BE CONFIRMED UPON THE COMMENCEMENT OF A DETAILED DESIGN;
3. DRAWING REPRESENTS A SIMILAR LAMP RETRIEVED FROM DIALUX SOFTWARE. LAMP DETAILS & DIMENSIONS TO BE CONFIRMED DURING THE DETAILED DESIGN STAGE.

ISSUE/REVISION

I/R	DATE	DESCRIPTION
P0	30/09/2022	FIRST ISSUE FOR PLANNING

STATUS

FOR PLANNING

PROJECT NUMBER	SCALE
60657534	VARIES @ A1

SHEET TITLE

FIELDSTOWN 110kV SUBSTATION TYPICAL LGHTING POLE DETAILS

SHEET NUMBER	REV
60657534-ACM-DWG-FT-613	P0

This drawing has been prepared for the use of AECOM's client. It may not be used, modified, reproduced or relied upon by third parties, except as agreed by AECOM or as required by law. AECOM accepts no responsibility, and denies any liability whatsoever, to any party that uses or relies on this drawing without AECOM's express written consent. Do not scale this document. All measurements must be obtained from the stated dimensions.

Last saved by: OISIN.BURKE(2022-10-04) Last Plotted: 2023-11-02
Filename: \\NA.AECOMNET.COM\LFS\EMEA\DUBLIN-IEDBL2\LEGACY\IEDBL2FP001\DATA\DCS\PROJECTS\BP\60657534_SUMMERHILLFIELDSTOWNSID\900_CAD_GIS\910_CAD\FIELDSTOWN\PLANNING FOLDER\60657534-ACM-DWG-613.DWG PM Initials : Designer : MB Checked KMCD Approved : BW

Printed on ___% Post-Consumer
Recycled Content Paper